FilmL.A., Inc.
6255 W Sunset Blvd, 12th Floor
Hollywood, CA 90028
t: (213)977-8600 - f: (213)977-8601
www.filmla.com

Summary Information

Permit No: F00157739-D **Type of Permit:** FILMING **Release Date:** 10/28/2019

Production Company	NBCUNIVERSAL MEDIA, LLC A FULLY OWNED SUBSIDIARY OF COMCAST CORPORATION
Insured Company Name	NBCUNIVERSAL MEDIA, LLC A FULLY OWNED SUBSIDIARY OF COMCAST CORPORATION
Contact Phone No. 1	(212) 664-4444
Contact Phone No. 2	
Fax	
Address	30 ROCKEFELLER PLAZA NEW YORK, New York 10005
Production Title	DIRTY JOHN SEASON 2 EP 204-205
Type of Production	TV Drama

Producer	Bill Johnson
Director	Maggie Kiley
1st AD	Bac DeLorme
Production Manager	Jesse Sternbaum
FilmL.A. Coordinator	Cody Penwell
Location Manager	Richard DiPatri
Primary Phone	Office - 818-733-3124
Secondary Phone	Mobile - 323-854-6934
Location Assistant	N/A N/A
Primary Phone	Mobile - N/A
Secondary Phone	

Fees

Posting 600	$276.00
Posting Max	$2,484.00
Notification Charge	$346.00
LA CITY LANE AND STREET CLOSURE FEE	$624.00
LA CITY DOT SIGN REMOVALS AND ENGINEERS	$870.00
FILMLA NON-REFUNDABLE FILM PERMIT RIDER FEE	$111.00

Total Permit Fee $4,711.00

Number of Locations 2

NOT A PERMIT

FilmL.A., Inc.
6255 W Sunset Blvd, 12th Floor
Hollywood, CA 90028
t: (213)977-8600 - f: (213)977-8601
www.filmla.com

Summary Information — Location

Permit Number F00157739-D
Production Company NBCUNIVERSAL MEDIA, LLC A FULL...
Insured Company NBCUNIVERSAL MEDIA, LLC A FULL...
Production Title DIRTY JOHN SEASON 2 EP 204-205

Location Manager Richard DiPatri
Primary Phone Office - 818-733-3124
Secondary Phone Mobile - 323-854-6934

Location Address 19850 Devonshire St, Chatsworth, CA, 91311
Location Type School
Prep Dates 10/25/2019 - 10/25/2019 09:00 - 17:00 1 day
Film Dates 10/29/2019 - 10/29/2019 10:00 - 22:00 1 day
Strike Dates 10/30/2019 - 10/30/2019 09:00 - 17:00
Open or Closed to the Public Closed

Generic Conditions
THE CONSUMPTION OF ALCOHOLIC BEVERAGES AND THE USE OF DRUGS, INCLUDING MARIJUANA, ON LOCATION BY ANY CAST, CREW, OR INVITED GUESTS IS STRICTLY PROHIBITED.
*Certain service and personnel fees required by jurisdictional agencies are not collected by FilmL.A. Any such fees must be paid directly to the appropriate agency, and a separate invoice will be provided to the permittee.
*LA CITY AND/OR LA COUNTY FIRE CHECKLIST ATTACHED TO FINAL PERMIT. THE PERMITTEE IS RESPONSIBLE FOR COMPLETING CHECKLIST PRIOR TO FILMING ACTIVITY AT THIS LOCATION. NON COMPLIANCE MAY RESULT IN ASSIGNMENT OF A FIRE OFFICER.
All closures impacting sidewalks must be implemented per WATCH manual, CA MUTCD TA-28 & TA-29
Community Survey Obtained
Equipment staging and vehicles may park on one side of the street only.
Must Maintain 5' Clearance on Sidewalks/Walkways
Must maintain local/emergency access
No cast or crew parking on area streets
No interference with merchant activity.
Number of uniformed officers listed on the permit is a minimum requirement. Permittee remains responsible for deploying a sufficient number of uniformed officers to provide traffic and crowd control to ensure the safety of the film crew and the public.
Traffic control must be done in accordance w/MUTCD
Traffic Officers Required

Please see attached document Oakdale Ave (closure) btwn Devonshire St & Lemarsh St - Dirty John.pdf

Equipment on Location

Type	Quantity
5 or 10 ton trucks	4
Cast/Crew vehicles	110
Cube Trucks	2
Generator	1
Honey Wagons	1
Motor Homes	1
Picture vehicles	5
Portable restrooms	2

Personnel on Location

Type	Quantity
Cast	5
Crew	65
Extras	25
Off-Duty/Retired LAPD Officer(s)	2
Spot Check	1

NOT A PERMIT

FilmL.A., Inc.
6255 W Sunset Blvd, 12th Floor
Hollywood, CA 90028
t: (213)977-8600 - f: (213)977-8601
www.filmla.com

Summary Information — Location

Permit Number F00157739-D
Production Company NBCUNIVERSAL MEDIA, LLC A FULL...
Insured Company NBCUNIVERSAL MEDIA, LLC A FULL...
Production Title DIRTY JOHN SEASON 2 EP 204-205

Location Manager Richard DiPatri
Primary Phone Office - 818-733-3124
Secondary Phone Mobile - 323-854-6934

Semi Trucks	2
Stakebed Trucks	3
Trailers	2
Vans	4

Filming Activities Atmospheric smoke effects (water based); Drive ups & away; Equipment on property; Equipment on sidewalk & street; Equipment on sidewalk, in curb lane & across street; Interior and exterior dialogue; Intermittent pedestrian control; Intermittent traffic control - 2 minutes standard; staging a parent pick up line; Interior Dialogue in School Library (redressing as therapist office); Drive up and away at school gate entrance; FOR NOTIFICATIONS: Steve Lee: 310-303-4468; Removal of 3 Stop Signs on Oakdale in front of the school ; Added Prep 10/28 9A-5p;

Jurisdiction **Political:** Los Angeles City - Council District 12 **Police:** Los Angeles Police **Fire:** Los Angeles City Department

Thomas Guide **Page:** 500 **Grid:** E4

Approvals

LOS ANGELES CITY DEPARTMENT OF TRANSPORTATION - SIGN & METER REMOVAL	Karina Chaki
FILMLA. CLOSURES	Michael Gonzalez
LOS ANGELES CITY DEPARTMENT OF PUBLIC WORKS	Ana Lima
LOS ANGELES CITY POLICE DEPARTMENT	Melissa Hernandez

Coordinator Note SPOT CHECK APPROVED FOR FILMING, BASE CAMP, AND CREW PARKING: INSP. OWENS

Coordinator Note RIDER D RELEASES THE LOCATIONS FOR 10/29

Coordinator Note FILM SHOOT DATE: TUESDAY 10/29 (7AM - 10PM) LOCATION: ON EAST-SIDE OF OAKDALE AVE AT DEVONSHIRE ST (AT 10229 OAKDALE AVE) - REMOVE PASSENGER LOADING/2 HR PARKING SIGNS AND 1 POST, - REMOVE PASSENGER LOADING/2 HR PARKING SIGNS AND 1 POST,AND - REMOVE PASSENGER LOADING/2 HR PARKING SIGNS AND 1 POST, ON MONDAY 10/28 - REINSTALL ALL SIGNS AND POSTS ON WEDNESDAY 10/29 CONTACT: ANTHONY GEHA 510-385-5979 F00157739

Parking

Base Camp	10480 Winnetka Ave, Los Angeles, CA, 91311	**Crew Parking**	10480 Winnetka Ave, Los Angeles, CA, 91311
Location Type : Other Location		Location Type : Other Location	

Posting "No Parking" signs ES OF OAKDALE AVE. FROM DEVONSHIRE HEADING 450 FEET SOUTH
Approximate Footage 301 - 600 **Log Number** 260408
Date(s) 10/28/2019 to 10/28/2019 **Time(s)** 07:00 to 19:00

Posting "No Parking" signs ES OF OAKDALE AVE. FROM DEVONSHIRE HEADING 450 FEET SOUTH
Approximate Footage 301 - 600 **Log Number** 260409
Date(s) 10/30/2019 to 10/30/2019 **Time(s)** 07:00 to 19:00

Posting "No Parking" signs BS OF OAKDALE AVE. FROM HIAWATHA TO MAYALL ST. (NOT TO INTERFERE WITH SCHOOL P/U DROP OFF)
NS OF LEMARSH FROM OAKDALE TO LUBAO AVE.
Approximate Footage more than 1800 **Log Number** 260411
Date(s) 10/29/2019 to 10/29/2019 **Time(s)** 00:00 to 00:00

DRAFT NOT PERMIT

FilmL.A., Inc.
6255 W Sunset Blvd, 12th Floor
Hollywood, CA 90028
t: (213)977-8600 - f: (213)977-8601
www.filmla.com

Summary Information — Location

Permit Number	F00157739-D	**Location Manager**	Richard DiPatri
Production Company	NBCUNIVERSAL MEDIA, LLC A FULL...	Primary Phone	Office - 818-733-3124
Insured Company	NBCUNIVERSAL MEDIA, LLC A FULL...	Secondary Phone	Mobile - 323-854-6934
Production Title	DIRTY JOHN SEASON 2 EP 204-205		

Lane / Full Closure FULL CLOSURE: OAKDALE AVE. FROM DEVONSHIRE ST. TO LEMARSH ST.
Approximate Footage 301 - 600

Date(s) 10/29/2019 to 10/29/2019 **Time(s)** 12:00 to 19:00

NOT A PERMIT

FilmL.A., Inc.
6255 W Sunset Blvd, 12th Floor
Hollywood, CA 90028
t: (213)977-8600 - f: (213)977-8601
www.filmla.com

Summary Information — Location

Permit Number F00157739-D
Production Company NBCUNIVERSAL MEDIA, LLC A FULL...
Insured Company NBCUNIVERSAL MEDIA, LLC A FULL...
Production Title DIRTY JOHN SEASON 2 EP 204-205

Location Manager Richard DiPatri
Primary Phone Office - 818-733-3124
Secondary Phone Mobile - 323-854-6934

Location Address Chatsworth St., Corbin Ave. - Tampa Ave., Los Angeles, CA 91326

Location Type Street

Film Dates 10/29/2019 - 10/29/2019 07:00 - 19:00 1 day

Open or Closed to the Public Open

Generic Conditions
THE CONSUMPTION OF ALCOHOLIC BEVERAGES AND THE USE OF DRUGS, INCLUDING MARIJUANA, ON LOCATION BY ANY CAST, CREW, OR INVITED GUESTS IS STRICTLY PROHIBITED.
*Certain service and personnel fees required by jurisdictional agencies are not collected by FilmL.A. Any such fees must be paid directly to the appropriate agency, and a separate invoice will be provided to the permittee.
*LA CITY AND/OR LA COUNTY FIRE CHECKLIST ATTACHED TO FINAL PERMIT. THE PERMITTEE IS RESPONSIBLE FOR COMPLETING CHECKLIST PRIOR TO FILMING ACTIVITY AT THIS LOCATION. NON COMPLIANCE MAY RESULT IN ASSIGNMENT OF A FIRE OFFICER.
All closures impacting sidewalks must be implemented per WATCH manual, CA MUTCD TA-28 & TA-29
Community Survey Obtained
Equipment staging and vehicles may park on one side of the street only.
Must Maintain 5' Clearance on Sidewalks/Walkways
Must maintain local/emergency access
No cast or crew parking on area streets
No interference with merchant activity.
Number of uniformed officers listed on the permit is a minimum requirement. Permittee remains responsible for deploying a sufficient number of uniformed officers to provide traffic and crowd control to ensure the safety of the film crew and the public.
Traffic control must be done in accordance w/MUTCD
Traffic Officers Required
Uniformed officers shall have a copy of the film permit in their possession and are required to confirm that all traffic control signage devices are in place.

Please see attached documents
Chatsworth St (closure) btwn Corbin & Tampa - Dirty John (Rev 1).pdf
Monteria Estates Northridge RD_August_2018.pdf

Equipment on Location

Type	Quantity
5 or 10 ton trucks	4
Cast/Crew vehicles	110
Cube Trucks	2
Generator	1
Honey Wagons	1
Motor Homes	1
Picture vehicles	5
Portable restrooms	2
Semi Trucks	2

Personnel on Location

Type	Quantity
Cast	5
Crew	65
Extras	15
Off-Duty/Retired LAPD Officer(s)	4
Spot Check	1

NOT A PERMIT

FilmL.A., Inc.
6255 W Sunset Blvd, 12th Floor
Hollywood, CA 90028
t: (213)977-8600 - f: (213)977-8601
www.filmla.com

Summary Information — Location

Permit Number F00157739-D
Production Company NBCUNIVERSAL MEDIA, LLC A FULL...
Insured Company NBCUNIVERSAL MEDIA, LLC A FULL...
Production Title DIRTY JOHN SEASON 2 EP 204-205

Location Manager Richard DiPatri
Primary Phone Office - 818-733-3124
Secondary Phone Mobile - 323-854-6934

Stakebed Trucks	3
Trailers	2
Vans	4

Filming Activities Atmospheric smoke effects (water based); Camera in car; Driving shots; Equipment on sidewalk & street; Equipment on sidewalk, in curb lane & across street; Interior and exterior dialogue; Intermittent pedestrian control; Intermittent traffic control - 2 minutes standard; Precision driving (within or below posted speed limit only); FOR NOTIFICATIONS: Steve Lee: 310-303-468; Stunt driving follow scene with precision driving , Russian arm; Medium speed car chase with near miss collision; Camera car pod; Remove 4 Stop signs on Chatsworth Street at Melvin Avenue Intersection;

Jurisdiction **Political:** Los Angeles City - Council District 12 **Police:** Los Angeles Police **Fire:** Los Angeles City Department

Thomas Guide **Page:** 500 **Grid:** E3

Approvals

LOS ANGELES CITY DEPARTMENT OF TRANSPORTATION - SIGN & METER REMOVAL	Karina Chaki
LOS ANGELES CITY DEPARTMENT OF TRANSPORTATION - CLOSURES	Michael Gonzalez
LOS ANGELES CITY POLICE DEPARTMENT	Melissa Hernandez
LOS ANGELES CITY DEPARTMENT OF PUBLIC WORKS-COMMISSIONER	Kevin James

Coordinator Note Important Safety Notice: Stop sign is a regulatory sign and cannot be completely removed per Traffic Safety Rules and Regulations. However, LADOT will temporarily nut and bolt in-place the stop signs and its posts for the production company to remove them only at the start of the film shoot, and nut and bolt them back as soon as the film shoot is completed. To ensure public safety, the production company to place a temporary barricades for the stop signs at the intersection of Chatsworth St and Melvin Ave, when the stop sign is removed
FILM SHOOT DATE: TUESDAY 10/29 (7AM - 10PM) LOCATION: INTERSECTION OF CHATSWORTH ST AND MELVIN AVE - TEMPORARILY NUT & BOLT 1 POST OF STOP SIGN/MELVIN AVE SIGN ON CHATSWORTH ST AT MELVIN AVE, - TEMPORARILY NUT & BOLT 1 POST OF STOP SIGN/MEDIAN DIVIDER SIGN ON CHATSWORTH ST MEDIAN, - TEMPORARILY NUT & BOLT 1 POST OF STOP SIGN/MELVIN AVE SIGN ON CHATSWORTH ST, AND - TEMPORARILY NUT & BOLT 1 POST OF STOP SIGN/MEDIAN DIVIDER SIGN ON CHATSWORTH ST MEDIAN ON MONDAY 10/28 - REINSTALL ALL SIGNS AND POSTS ON WEDNESDAY 10/30 CONTACT: ANTHONY GEHA 510-385-5979 F00157739

Parking

Base Camp Location Type : Other Location	10480 Winnetka Ave, Los Angeles, CA, 91311	**Crew Parking** Location Type : Other Location	10480 Winnetka Ave, Los Angeles, CA, 91311

Posting "No Parking" signs B/S CHATSWORTH ST FROM CORBIN TO TAMPA AV
B/S BOTHWELL RD FROM CUL DE SAC GOING SOUTH 150 FEET

Approximate Footage more than 1800 **Log Number** 260414

Date(s) 10/29/2019 to 10/29/2019 **Time(s)** 00:00 to 00:00

Lane / Full Closure FULL CLOSURE - CHATSWORTH STREET FROM CORBIN TO TAMPA
Approximate Footage 301 - 600

Date(s) 10/29/2019 to 10/29/2019 **Time(s)** 07:00 to 19:00

NOT A PERMIT

Permit #F001577301

R3-1 R3-2 R11-4 R11-2 SC3 M4-10(L) M4-10(R) W20-2 W20-3

TRAFFIC SIGNAL

TRAFFIC CONE

TYPE I W/ SIGN

HIGH LEVEL WARNING DEVICE

ALL TRAFFIC CONTROL WILL BE INSTALLED TO MEET OR EXCEED THE LATEST CA-MUTCD MINIMUM REQUIREMENTS

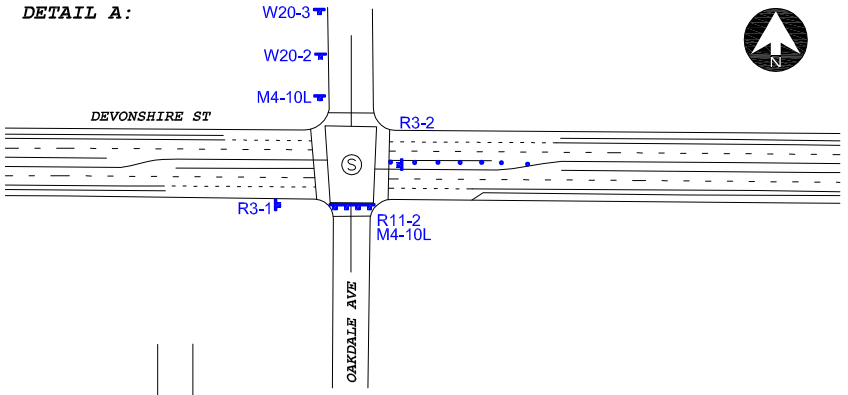

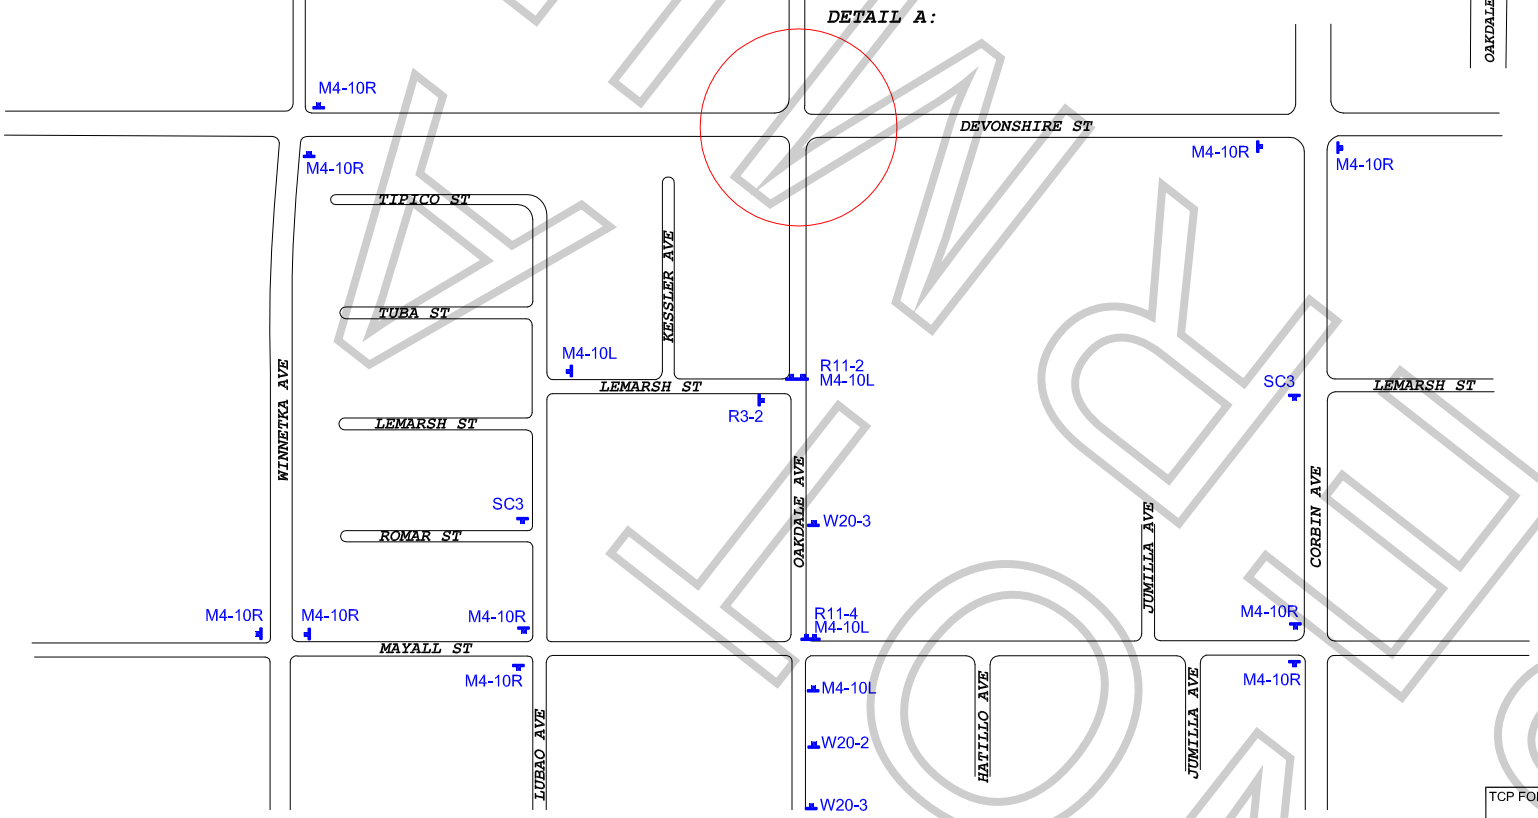

WORK ZONE TRAFFIC CONTROL PLAN
GENERAL NOTES

1. DATE/TIME: 10-29-19 FROM 12:00 HOURS TO 19:00 HOURS.

2. ALL SIGNING, STRIPING, AND TRAFFIC CONTROL DEVICES SHALL CONFORM TO THE (CURRENT) STATE OF CALIFORNIA DEPARTMENT OF TRANSPORTATION (CALTRANS) STANDARD PLANS AND STANDARD SPECIFICATIONS, CALIFORNIA MUTCD, AND ANY ADDENDUMS THERETO, AND AS SHOWN ON THESE PLANS, SYMBOLS AND ABBREVIATIONS USED ARE SHOWN ON CALTRANS STANDARD PLANS.
3. THERE WILL BE NO INTERFERENCE WITH TRAFFIC SIGNALS OR CROSSWALKS.
4. CONES WILL BE 28" MINIMUM HEIGHT AND HAVE REFLECTORIZED SLEEVES FOR NIGHT WORK.
5. POLICE WILL DIRECT TRAFFIC IF NECESSARY.

TCP FOR: NBC UNIVERSAL: "DIRTY JOHN"

LOCATION: FULL CLOSURE - OAKDALE AVE
DEVONSHIRE ST TO LEMARSH ST
NORTHRIDGE, CALIFORNIA

CONTACT: MIKE TARIS
OFFICE# 323-579-1173
RICHARD DIPATRI
PH# 323-854-6934

JCL TRAFFIC SERVICES
(213) 622-9775
C31-CA Lic # 805357

DATE REVISIONS

DRAFTER: MARIO MENJIVAR
SCALE: N.T.S.
FILM LA: CODY PENWELL

FILMLA

Permit #E0015773 (D

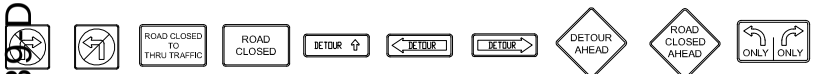

TRAFFIC SIGNAL

TRAFFIC CONE

TYPE I W/ SIGN

HIGH LEVEL WARNING DEVICE

TYPE III BARRICADE WITH SIGN

TYPE III BARRICADE

ALL TRAFFIC CONTROL WILL BE INSTALLED TO MEET OR EXCEED THE LATEST CA-MUTCD MINIMUM REQUIREMENTS

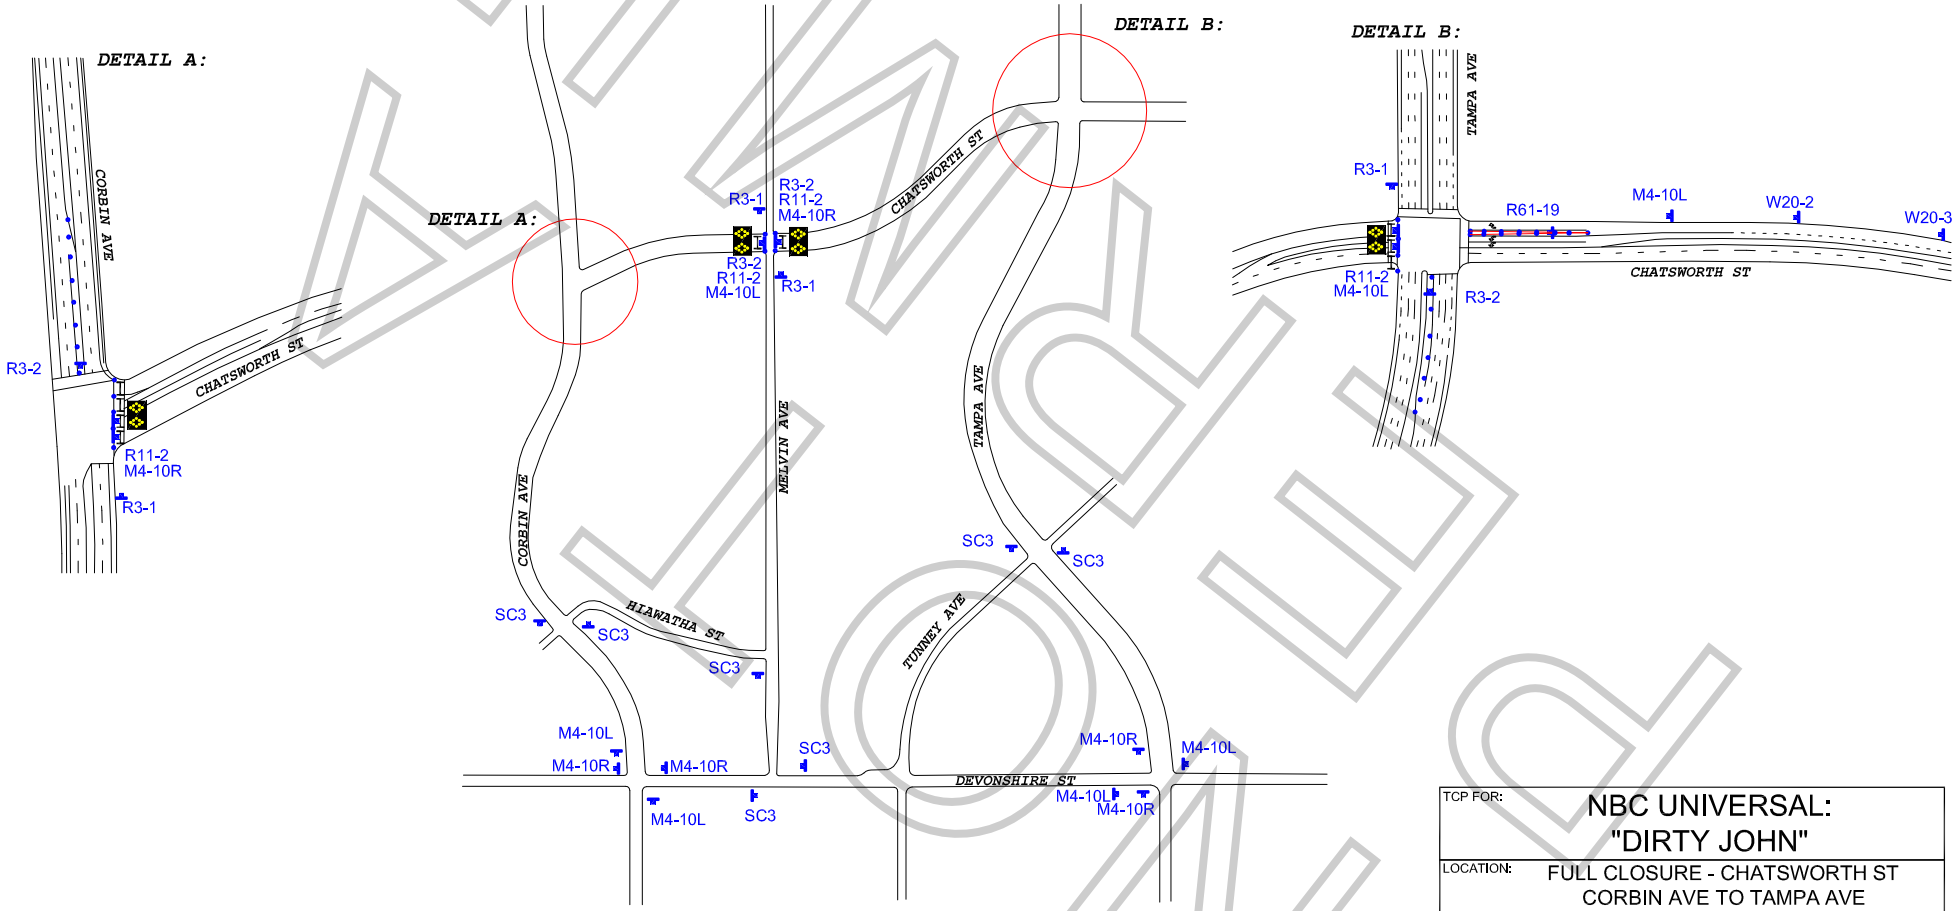

WORK ZONE TRAFFIC CONTROL PLAN
GENERAL NOTES

1. DATE/TIME: 10-29-19 FROM 07:00 HOURS TO 19:00 HOURS.

2. ALL SIGNING, STRIPING, AND TRAFFIC CONTROL DEVICES SHALL CONFORM TO THE (CURRENT) STATE OF CALIFORNIA DEPARTMENT OF TRANSPORTATION (CALTRANS) STANDARD PLANS AND STANDARD SPECIFICATIONS, CALIFORNIA MUTCD, AND ANY ADDENDUMS THERETO, AND AS SHOWN ON THESE PLANS, SYMBOLS AND ABBREVIATIONS USED ARE SHOWN ON CALTRANS STANDARD PLANS.
3. THERE WILL BE NO INTERFERENCE WITH TRAFFIC SIGNALS OR CROSSWALKS.
4. CONES WILL BE 28" MINIMUM HEIGHT AND HAVE REFLECTORIZED SLEEVES FOR NIGHT WORK.
5. POLICE WILL DIRECT TRAFFIC IF NECESSARY.

TCP FOR: NBC UNIVERSAL: "DIRTY JOHN"

LOCATION: FULL CLOSURE - CHATSWORTH ST CORBIN AVE TO TAMPA AVE NORTHRIDGE, CALIFORNIA

CONTACT: MIKE TARIS
OFFICE# 323-579-1173
RICHARD DIPATRI
PH# 323-854-6934

JCL TRAFFIC SERVICES
(213) 622-9775
C31-CA Lic # 805357

DATE	REVISIONS	DRAFTER: MARIO MENJIVAR
		SCALE: N.T.S.
		FILM LA: CODY PENWELL

ALINOZA

SPECIAL FILMING CONDITIONS
MONTERIA ESTATES
(private gated community)

The Special Filming Conditions described below will be included in the terms and conditions of permits issued for filming in this area and are in addition to the standard terms and conditions applicable to filming permits generally. While these Special Filming Conditions will be included as terms if a permit for filming in this area is issued, they are not intended to, and do not, establish the criteria or standards for determining whether or not a particular permit (or permits) will be issued for this area. The decision whether or not a particular permit (or permits) will be issued is vested in the discretion of the appropriate City or County department or their designees (including FilmL.A., Inc.), to be exercised consistent with public health, safety and general welfare, and applicable land-use ordinances.

- **Affected residents must be notified at least two (2) days in advance of the first day of filming or the first day of any substantial set preparation.** *Permit requests must be submitted to FilmL.A. at least three (3) days in advance.*

- **When filming on Northridge Road the affected residents include the properties listed below which are outside of Monteria Estates**. *Include these addresses in notification and surveys where applicable*

10500 Laramie Place	10510 Laramie Place	10511 Laramie Place	10642 Arnel Place
20200 Germain Street	20203 Germain Street	10636 Arnel Place	10641 Arnel Place

- **Production companies may not arrive in the area prior to 7:00 a.m. and depart no later than 10:00 p.m.,** unless approval is obtained from the Permit Authority. and the approved times are noted on the permit.

- **Cast and crew are not permitted to park on area streets.** Off-street parking must be provided for personal vehicles.

- **Lighting must be contained on the property and may not impact any of the surrounding properties, or any of the properties listed above.**

- **When equipment or cast/crew vehicles are parked on the dirt lot located at 10777 Winnetka Avenue (Mustafa vacant lot) directly adjacent and east of 20181 Northridge Road,** a water truck must be provided to suppress the dust raised by the movement of production vehicles. The area must be wet down prior to arrival, twice during the filming hours, and prior to departure. Equipment vehicles and base camp activity must be parked at least 200' north of Northridge Rd.

- **The total number of filming days at 20181 Northridge Road shall be twenty (20) days per calendar year.** Of the twenty (20) film days per calendar year, six (6) film days may go until 12:00 a.m. (midnight). No filming permit shall be issued in excess of the twenty (20) film days or the six (6) late night film shoot limitations unless five (5) of the eight (8) residents listed above approve of the requested dates, times and activities in writing using the approved FilmL.A. Filming Survey form

- **When filming outside the normal filming hours of 7:00 a.m. to 10:00 p.m., the following additional conditions apply:**

  1. All filming activities must be at least 400' from all other residences.
  2. Equipment and base camp must be parked at least 300' from all other residences.
  3. All members of the crew must be provided with headsets, and communication and/or activity may not be audible to surrounding residents.
  4. Equipment vehicles may not arrive or depart the area prior to 7:00 a.m. or after 10:00 p.m.
  5. Cast/crew vehicles may not park at the 20181 Northridge Road lot.
  6. When exceptional activities are requested (gunfire, pyrotechnic effects, explosions, low level helicopter scenes, etc.), the production company will be required to survey affected residents, using FilmL.A. Filming Survey forms, to identify all community concerns. All expressed concerns must be mitigated whenever possible.

- **A FilmL.A. Monitor will be assigned to encourage compliance with the permit and conditions.** The Monitor will generally arrive at the designated location 1 hour prior to the permit start time to note proper arrival time and remain with the production company during all filming-related activities and ensure proper departure time.

FILM L.A. Inc. NOT FOR FILMING